NAME OF WORK : "PACKAGE NO-05
Development of Roads and Drains at Kasagattapura, Vaderahalli, Shivakote, Kachohalli Grama Panchayathi Limits and Surrounding Areas of Yelahanka Assembly Constituency Under Amrutha Nagarothana Grants"

Key Map

First and Part Bill

(Book No.01)

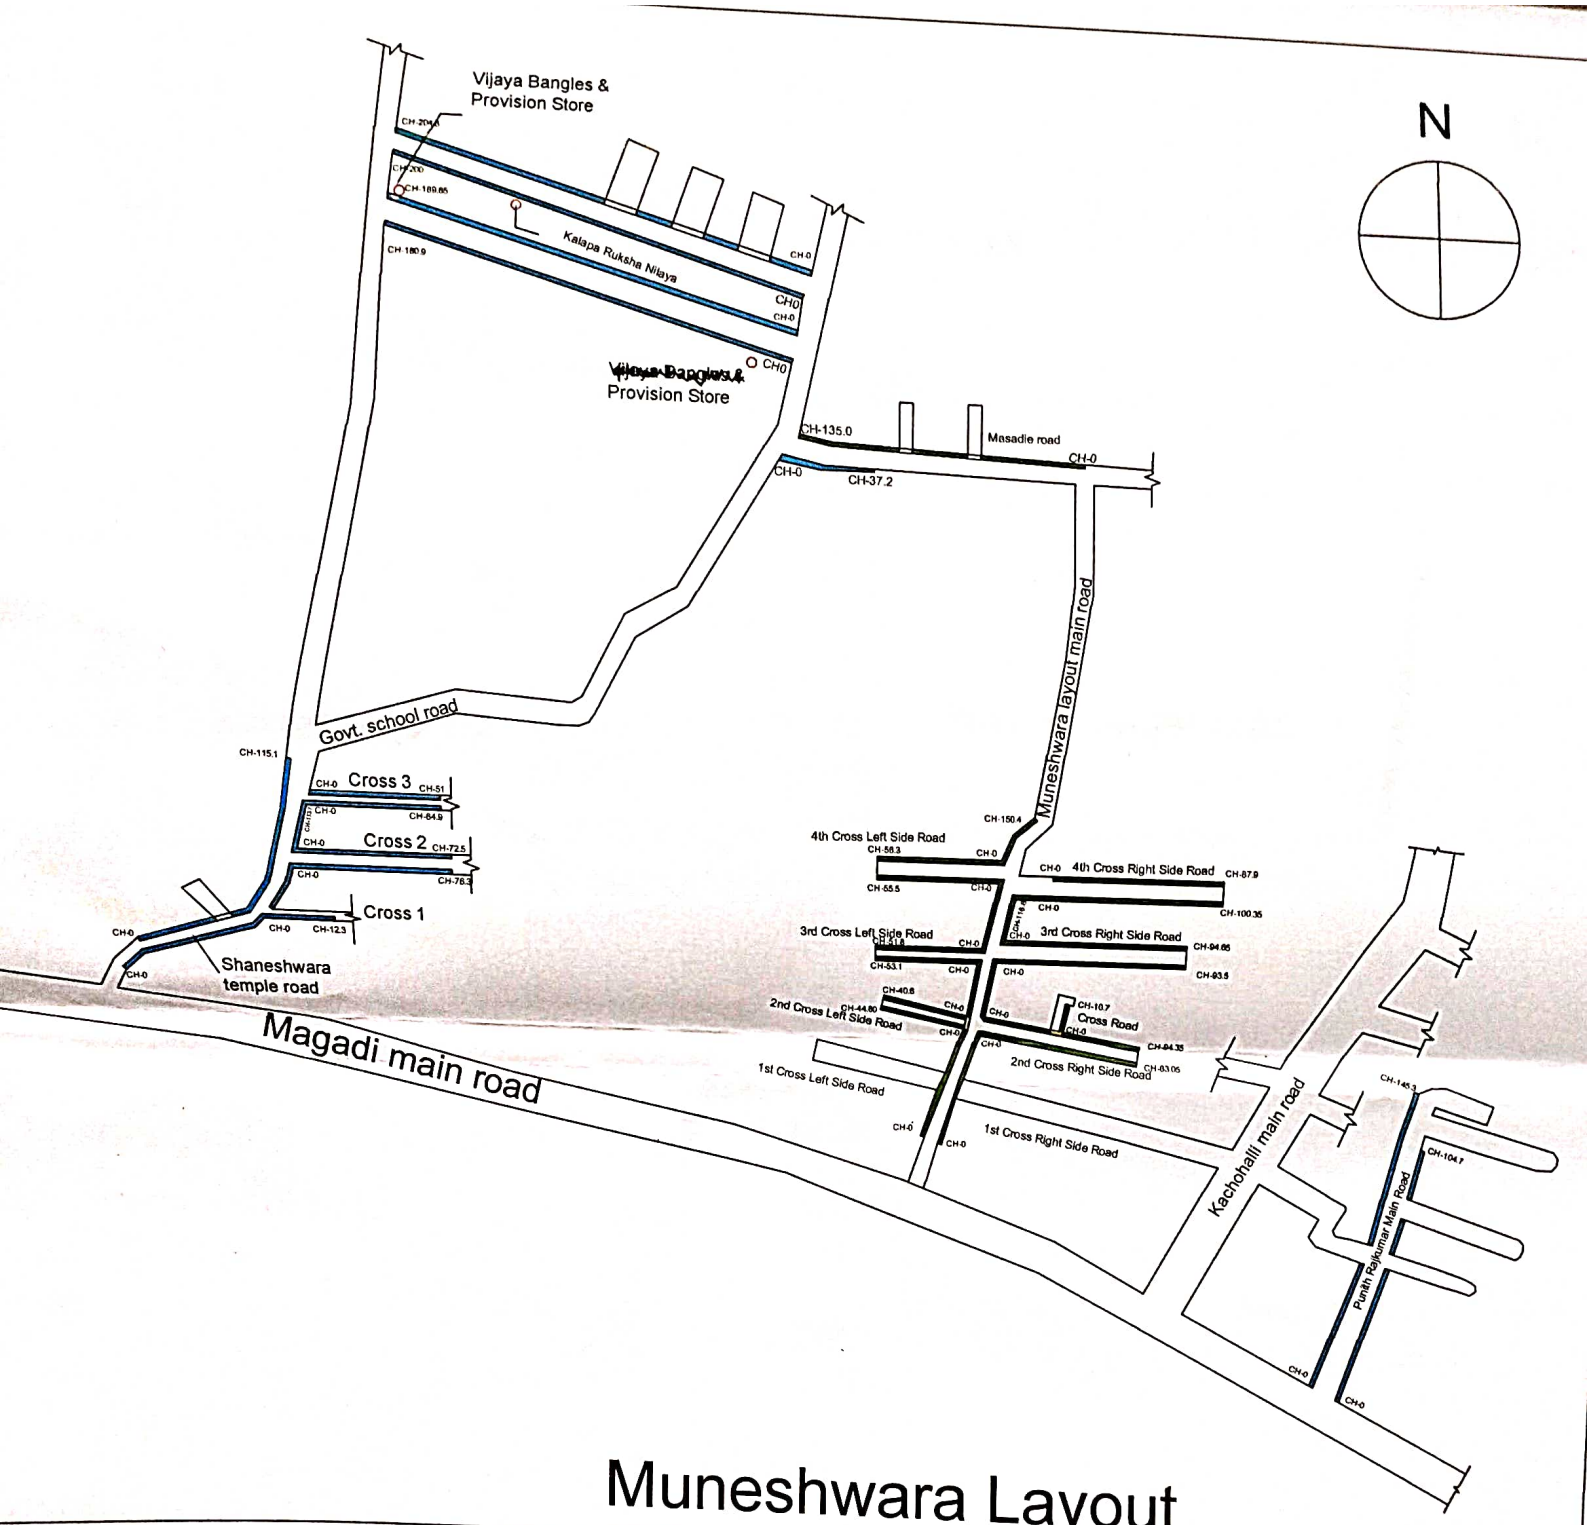

Muneshwara Layout

NOTES:-

1) Do Not Scale The Drawings

2) All Dimensions Are In meters

INDEX

CC Drain | Culvert | Drain desilt

PROJECT	Development of Roads and Drains at Kasagattapura, Vaderahalli, Shivakote, Kachohalli Grama Panchayathi Limits and Surrounding Areas of Yelahanka Assembly Constituency Under Amrutha Nagarothana Grants.(PACKAGE NO-05)
CLIENT	BBMP

RUDRAPRASAD CONSULTANTS

STRUCTURAL ENGINEERS, ARCHITECTS & PROJECT MANAGEMENT CONSULTANTS

No. 3 7th MAIN,
MALLESWARAM BANGALORE-560003
Ph : 23444801
Mob : 91-9448227083,91-9972924526
E-mail: rudraprasad3@rediffmail.com
Web: www.erkengineers.com

plan copy 19/12/2022

Asst. Executive Engineer
Project Division
Yelahanka Zone
Bangalore - 92

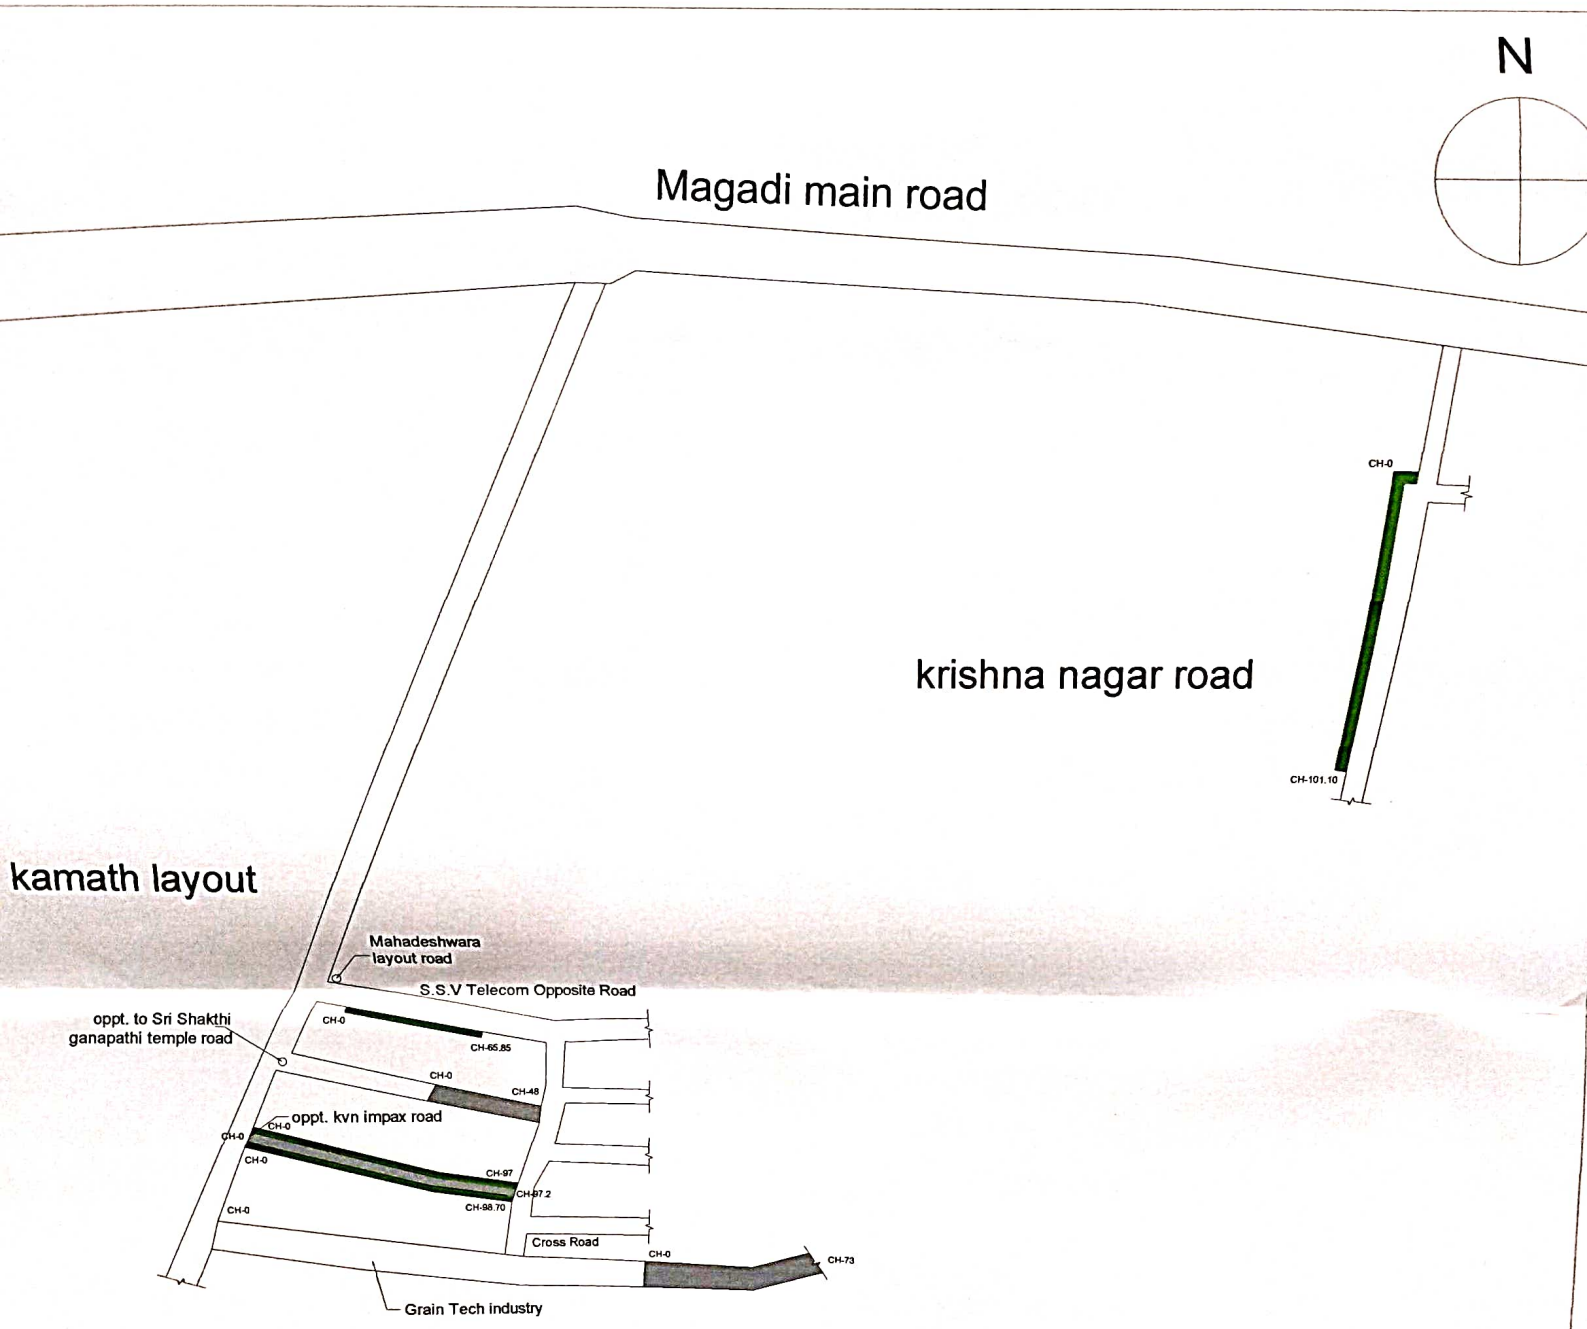

NOTES:-

1) Do Not Scale The Drawings

2) All Dimensions Are In meters

INDEX

CC Drain

CC Road

PROJECT	Development of Roads and Drains at Kasagattapura, Vaderahalli, Shivakote, Kachohalli Grama Panchayathi Limits and Surrounding Areas of Yelahanka Assembly Constituency Under Amrutha Nagarothana Grants.(PACKAGE NO-05)
CLIENT	BBMP

Kamath layout plan Copy

Asst. Executive Engineer
Project Division
Yelahanka Zone
BBMP, Bangalore - 92

RUDRAPRASAD CONSULTANTS
STRUCTURAL ENGINEERS, ARCHITECTS
& PROJECT MANAGEMENT CONSULTANTS
No 3 7th MAIN,
MALLESWARAM BANGALORE-560003
Ph : 23444801
Mob 91-9448227083,91-9972924526
E-mail rudraprasad3@rediffmail.com
Web: www.arkengineers.com

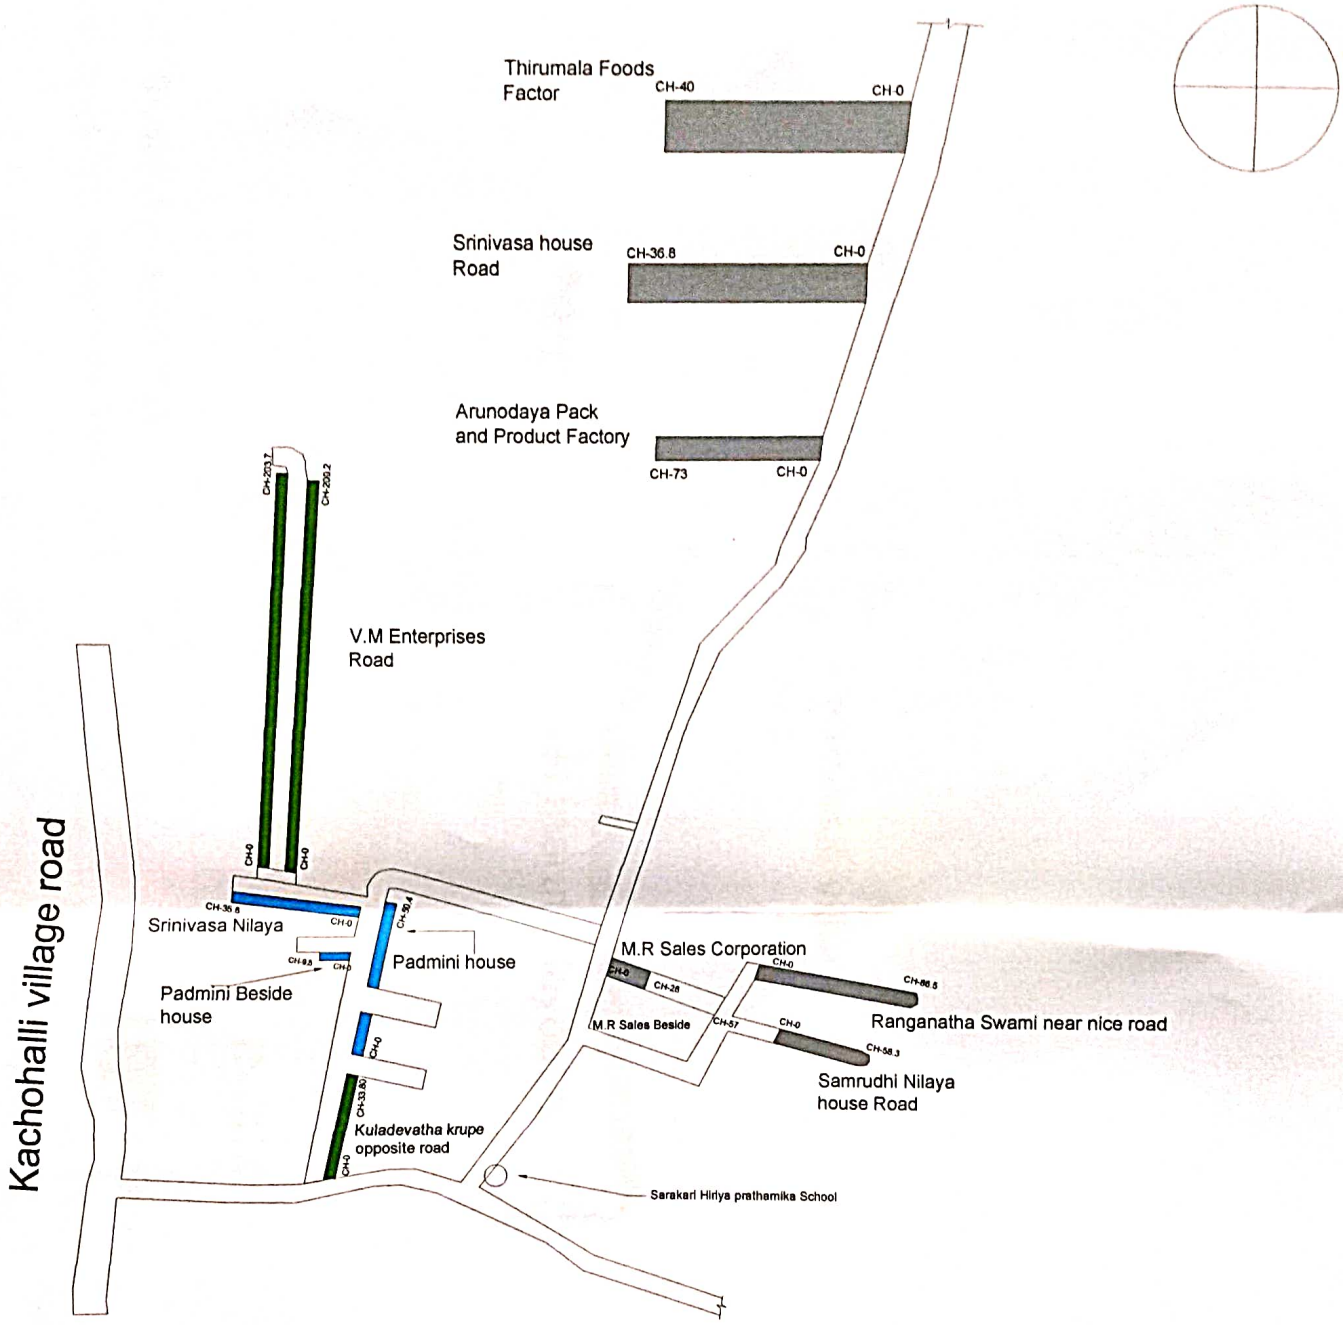

NOTES:-

1) Do Not Scale The Drawings

2) All Dimensions Are In meters

INDEX

CC Drain | CC Road | Culvert | Drain Desilt

PROJECT	Development of Roads and Drains at Kasagattapura, Vaderahalli, Shivakote, Kachohalli Grama Panchayathi Limits and Surrounding Areas of Yelahanka Assembly Constituency Under Amrutha Nagarothana Grants.(PACKAGE NO-05)
CLIENT	BBMP Kachohalli village

RUDRAPRASAD CONSULTANTS

STRUCTURAL ENGINEERS, ARCHITECTS & PROJECT MANAGEMENT CONSULTANTS

No. 3, 7th MAIN,
MALLESWARAM, BANGALORE - 560003
Ph : 23444801
Mob : 91 - 9448227083, 91 - 9972924526
E-mail: rudraprasad3@rediffmail.com
Web: www.orkengineers.com

Asst. Executive Engineer
Project Division
Yelahanka Zone
BBMP, Bangalore - 92

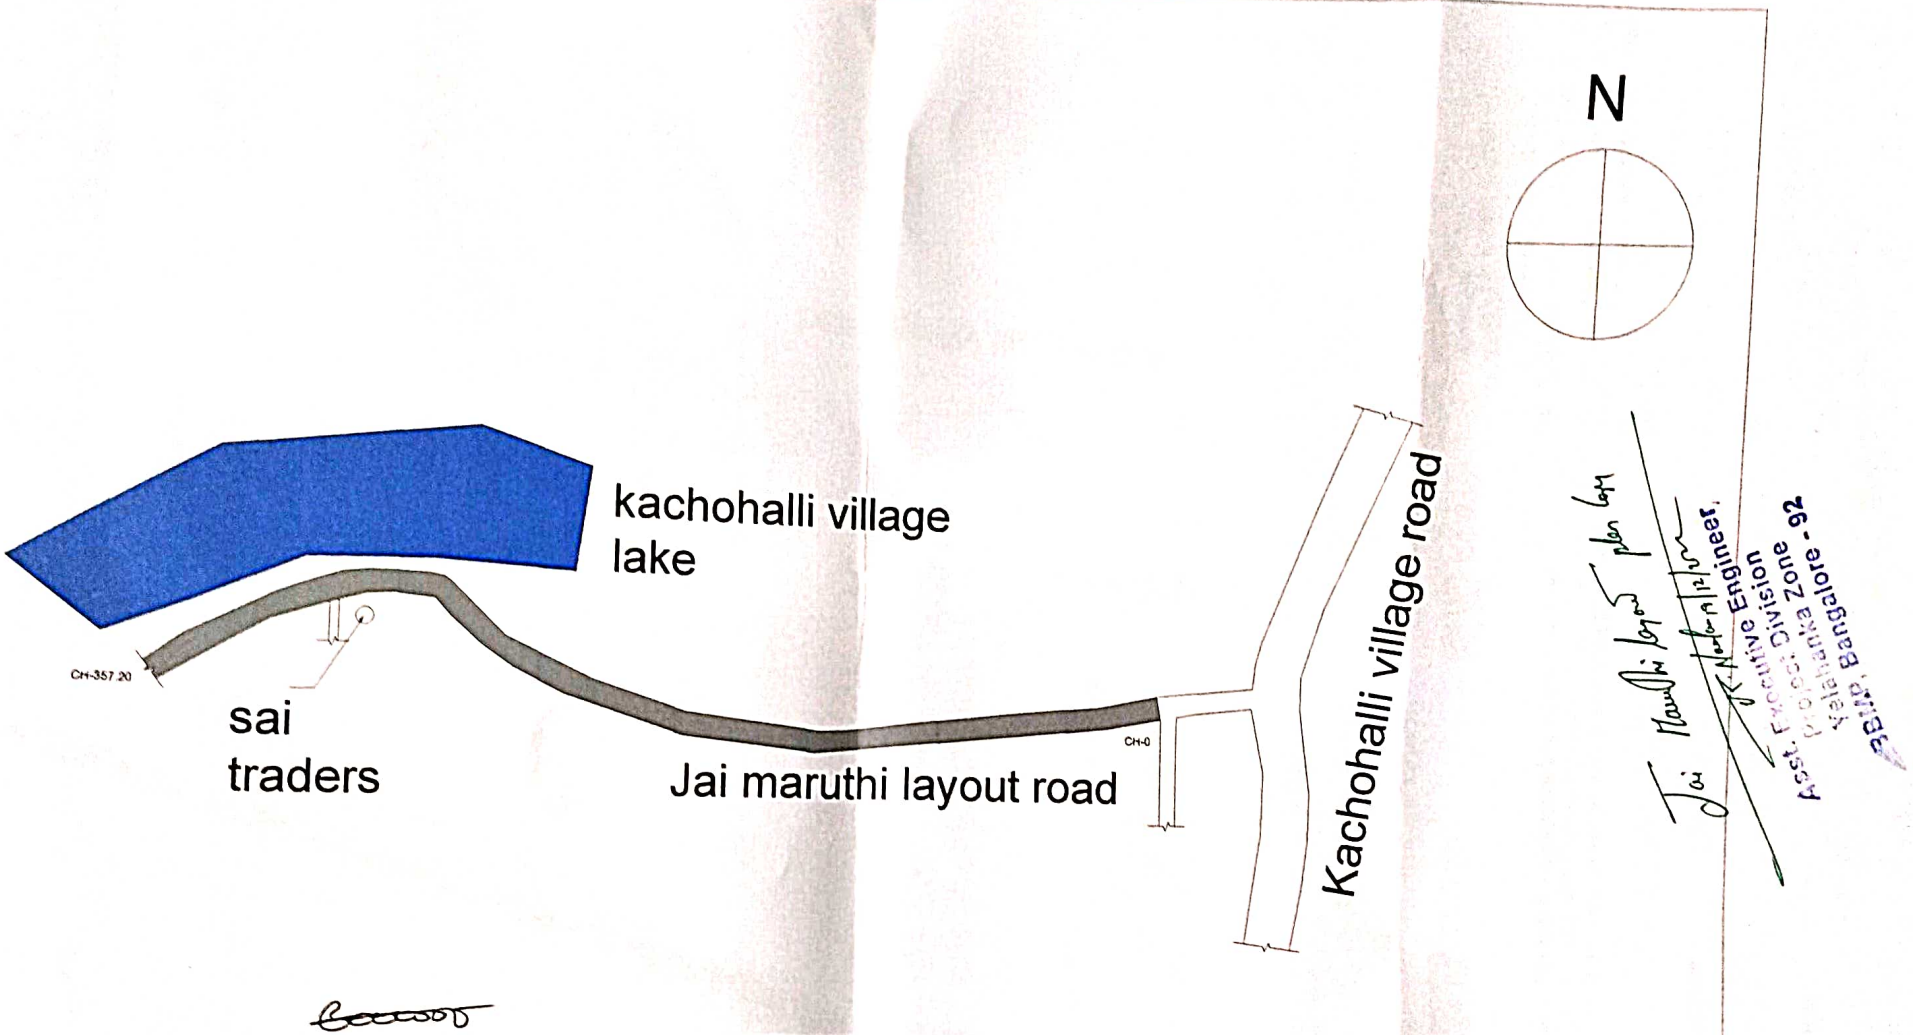

Jai Maruthi layout plan

Asst. Executive Engineer,
Project Division
Yelahanka Zone
BBMP, Bangalore - 92

NOTES:-

1) Do Not Scale The Drawings

2) All Dimensions Are In meters

INDEX

CC Road

PROJECT	Development of Roads and Drains at Kasagattapura, Vaderahalli, Shivakote, Kachohalli Grama Panchayathi Limits and Surrounding Areas of Yelahanka Assembly Constituency Under Amrutha Nagarothana Grants.(PACKAGE NO-05)
CLIENT	BBMP

RUDRAPRASAD CONSULTANTS

Engineers

STRUCTURAL ENGINEERS, ARCHITECTS & PROJECT MANAGEMENT CONSULTANTS

No 3 7th MAIN,
MALLESWARAM BANGALORE-560003
Ph 23444801
Mob 91-9448227083,91-9972924526
E-mail: rudraprasad3@rediffmail.com
Web www.drkengineers.com

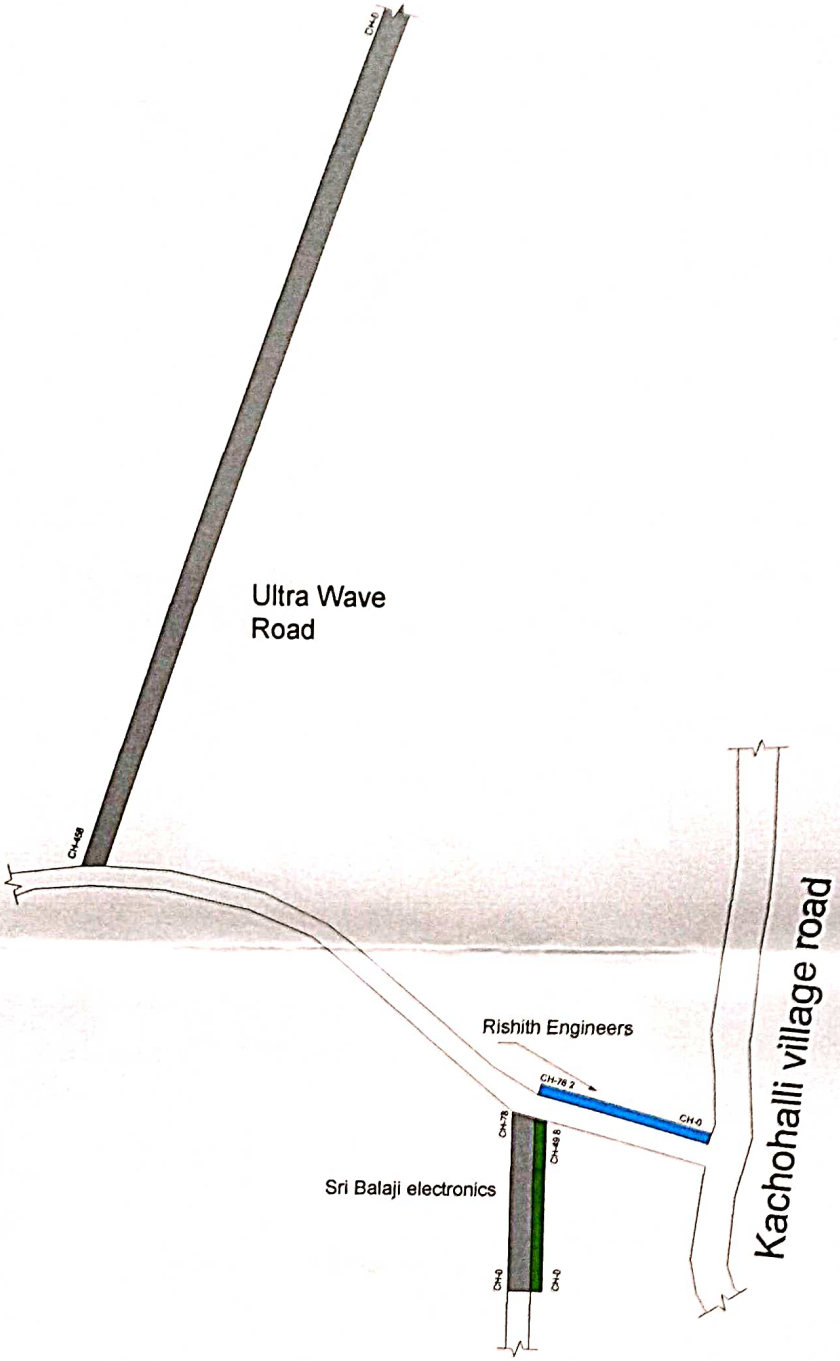

NOTES:-

1) Do Not Scale The Drawings
2) All Dimensions Are In meters

INDEX

CC Drain | CC Road | Drain Desilt

PROJECT	Development of Roads and Drains at Kasagattapura, Vaderahalli, Shivakote, Kachohalli Grama Panchayathi Limits and Surrounding Areas of Yelahanka Assembly Constituency Under Amrutha Nagarothana Grants.(PACKAGE NO-05)
CLIENT	BBMP

RUDRAPRASAD CONSULTANTS
STRUCTURAL ENGINEERS, ARCHITECTS & PROJECT MANAGEMENT CONSULTANTS

Asst. Executive Engineer
Project Division
Yelahanka Zone
Bangalore - 92

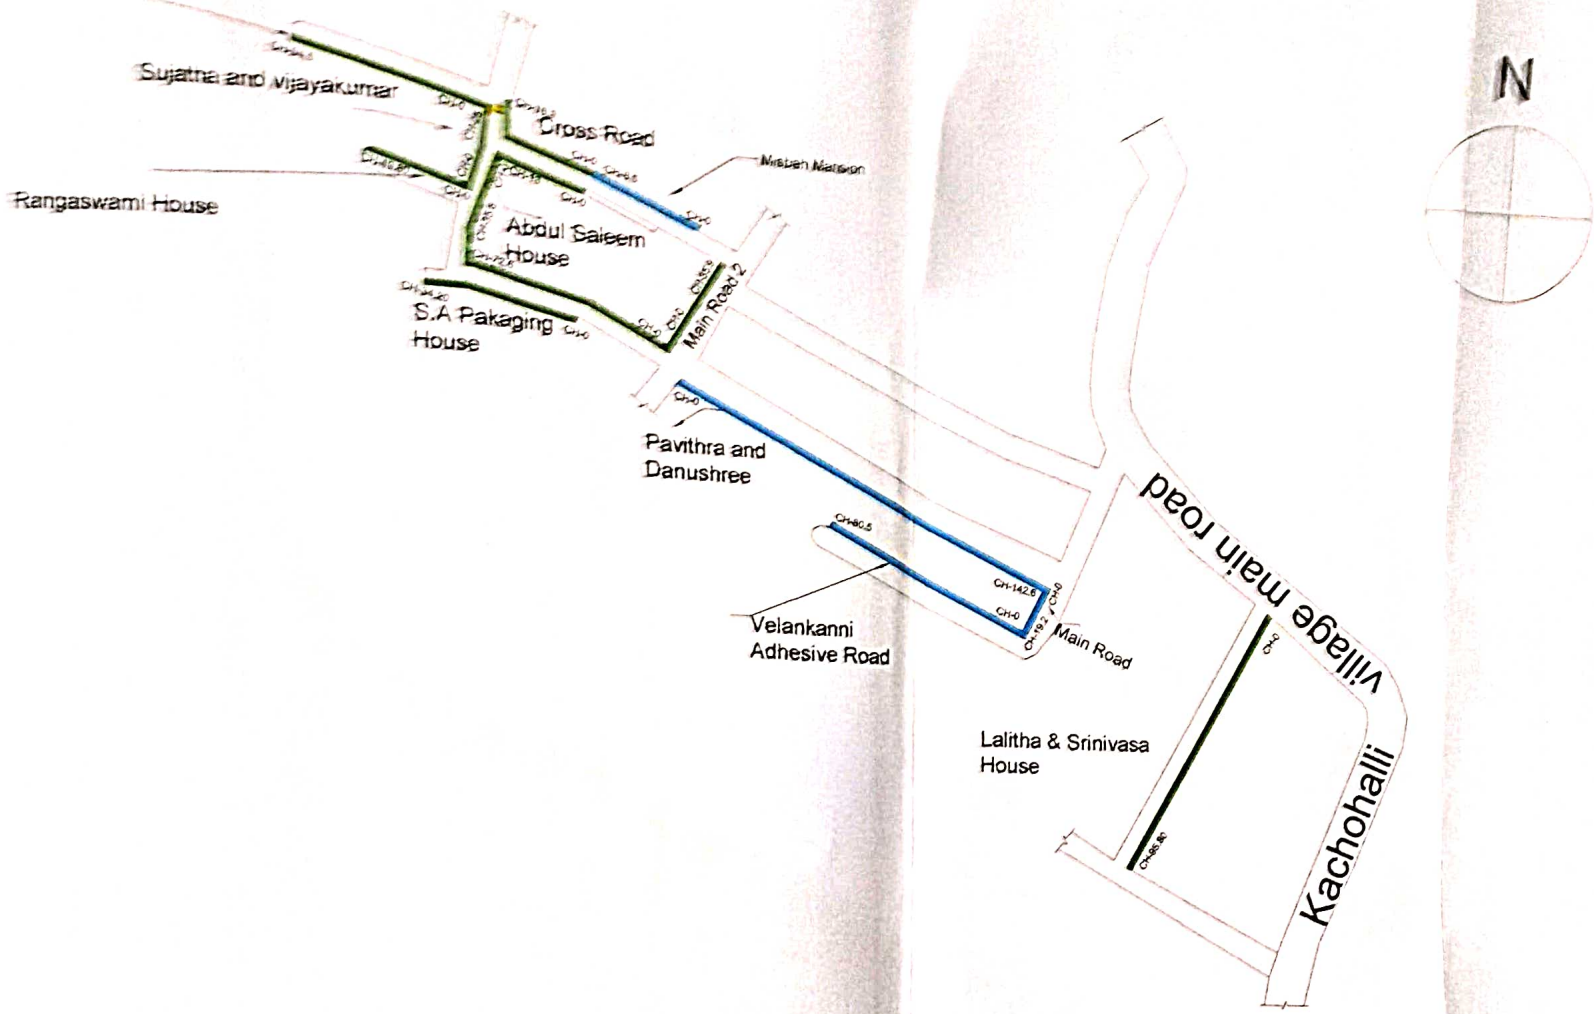

NOTES:-

1) Do Not Scale The Drawings

2) All Dimensions Are In meters

INDEX

CC Road

Culvert

Drain Desilt

PROJECT	Development of Roads and Drains at Kasagattapura, Vaderahalli, Shivakote, Kachohalli Grama Panchayathi Limits and Surrounding Areas of Yelahanka Assembly Constituency Under Amrutha Nagarothana Grants.(PACKAGE NO-05)
CLIENT	BBMP

RUDRAPRASAD CONSULTANTS

STRUCTURAL ENGINEERS, ARCHITECTS & PROJECT MANAGEMENT CONSULTANTS